Attachment 2

Transfer plan of the accumulated water in the turbine building of Units 2 and 3

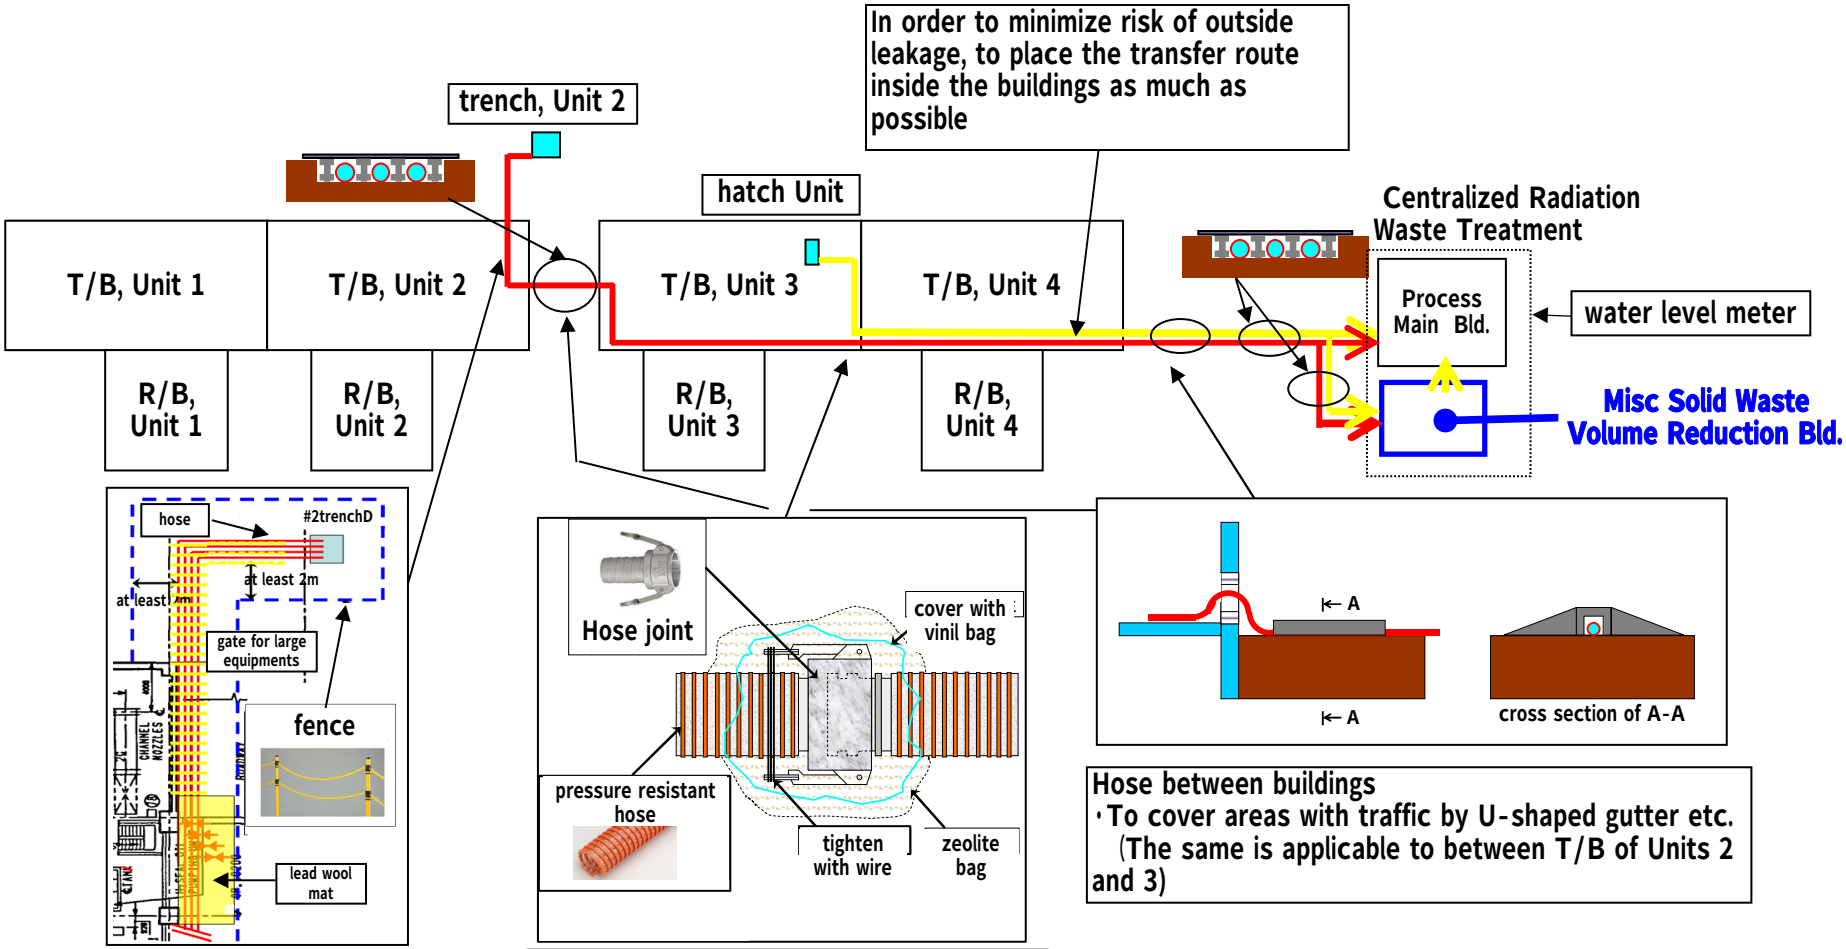

Hose between buildings
・To cover areas with traffic by U-shaped gutter etc.
(The same is applicable to between T/B of Units 2 and 3)

Prevention of exposure
・Surround the area with fence
・Apply lead wool mats to areas with high traffic

Prevention of leakage
・confirm leakage after completion of work
・tighten the joint with wire (preveition of loosening)
・use pressure resistant and radiation resistant hose

In the event of leakage
・monitor the water level of Centralized Radiation Waste Treatment Facility
・contain at the joints＋zeolite (to absorb cesium)